- Head-End, DVR, Controllers
- K - Keypad
- Contact
- Motion Detector
- Glass Break Detector
- P - Panic Button
- CR - Card Reader, Locks
- REX
- Local Door Sounder
- VE - Visitor Entry
- Interior Camera
- Exterior Camera

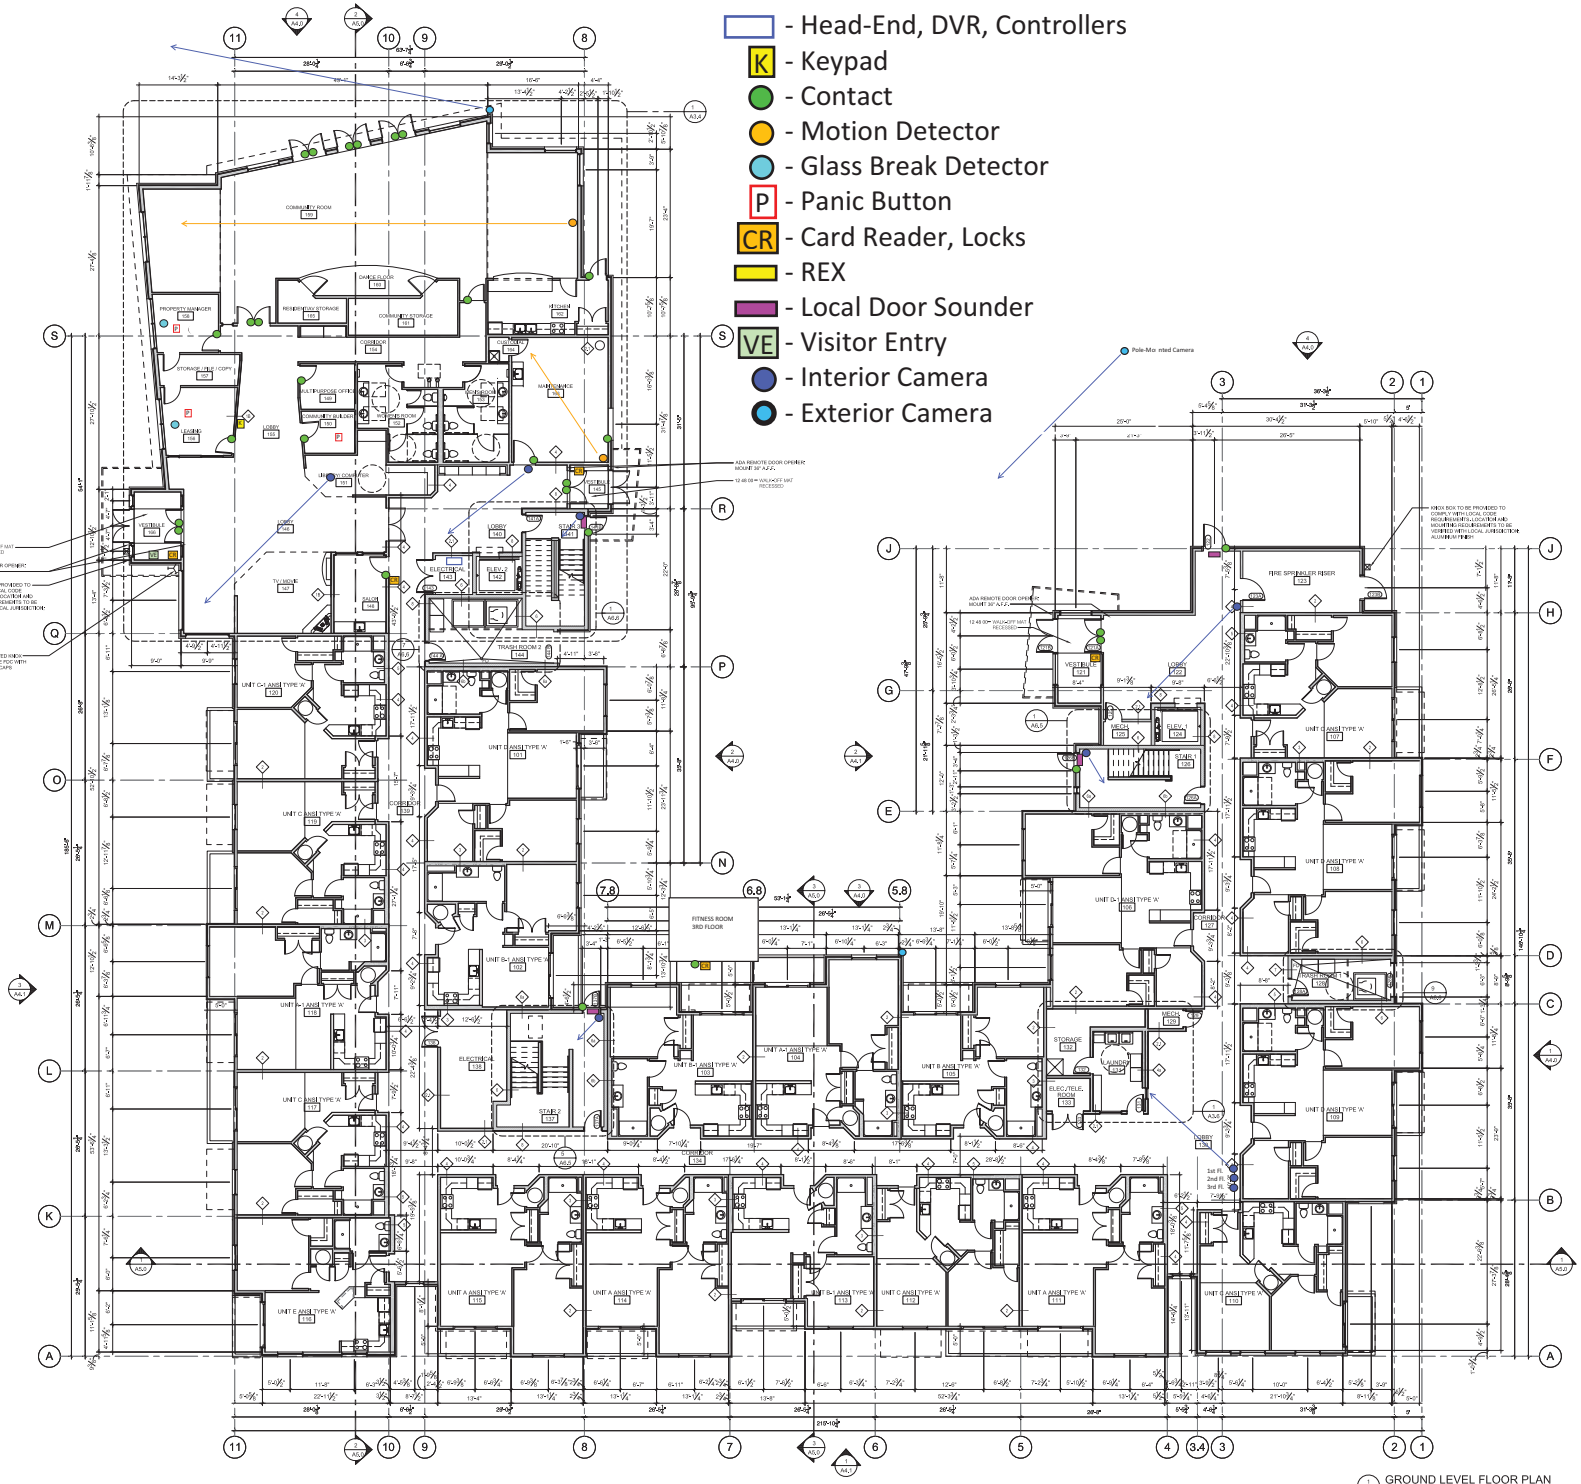

GROUND LEVEL FLOOR PLAN
SCALE: 1/8"=1'-0"

FLOOR PLAN GENERAL NOTES

1. REFER TO MEP AND CIVIL DRAWINGS FOR VERIFICATION OF UTILITY LOCATIONS.
2. DIMENSIONS SHOWN ARE TO FACE OF STUD AND EXTERIOR GLASS.
3. MINIMUM DOOR JAMB AT HINGE SIDE = 4"
4. DO NOT SCALE DRAWINGS.
5. RES ELECT. DRAWINGS FOR ALL ELECT. & DATA REQUIREMENTS.
6. RES PLUMB PLANS AND SCHEDULES FOR EXACT FIXTURES.
7. ALL FURNITURE SHOWN FOR REFERENCE ONLY.
8. GENERAL CONTRACTOR TO FIELD VERIFY ALL CONDITIONS PRIOR TO CONSTRUCTION. NOTIFY ARCHITECT IMMEDIATELY OF ANY DISCREPANCIES.
9. REFER TO ENLARGED FLOOR PLANS FOR MINIMUM DOOR TYPES.
10. REFER TO SHEETS A3.0 - A3.4 FOR UNIT PLAN INFORMATION.
11. PROVIDE RECESSED FIRE CABINETS AND FIRE EXTINGUISHER CABINETS PER FIRE DEPARTMENT REQUIREMENTS.
12. SEAL ALL PENETRATIONS IN WALL ASSEMBLIES FOR WIRES AND PIPES WITH APPROVED MATERIAL FOR THROUGH WALL PENETRATIONS.
13. ALL RATED WALLS MUST BE CONTINUOUS AND SEALED FULL FLOOR TO CEILING RATING INCLUDING ATTIC ASSEMBLY.
14. PROVIDE MIN. 1/2 HOUR RATED CONSTRUCTION AT ALL EXTERIOR WALLS, ALL SEPARATION WALLS, ALL LOAD BEARING WALLS, AND FLOOR/CEILING ASSEMBLIES.
15. GARAGE AND ALL INHABITABLE FLOORS AND BASEMENTS SHALL BE THE SUBJECT OF SPRINKLERING. THE MECHANICAL CONTRACTOR RESPONSIBLE FOR ALL PERMITS AND APPROVALS FOR FIRE SUPPRESSION/DETECTION SYSTEM.
16. REFER TO LIFE SAFETY PLANS ON SHEET A0.0 FOR FIRE EXTINGUISHER CABINET LOCATIONS.

1129 Cherokee Street, Denver, CO 80204
T: 303.270.2880 F: 303.870.7162

Village at Westerly Creek
Phase 1 - Building 1
Aurora Housing Authority, Colorado
10745 E. Kentucky Avenue, 80012

NO.	DESCRIPTION	DATE

NO.	DESCRIPTION	DATE
1	PRELIMINARY FOR REVIEW	07/09/09
2	PLANNING SUBMITTAL	10/14/09

SHEET CONTENTS
BLDG. 1 - GROUND LEVEL FLOOR PLAN

DATE: OCTOBER 14, 2009

A2.0